L. RIVERSON

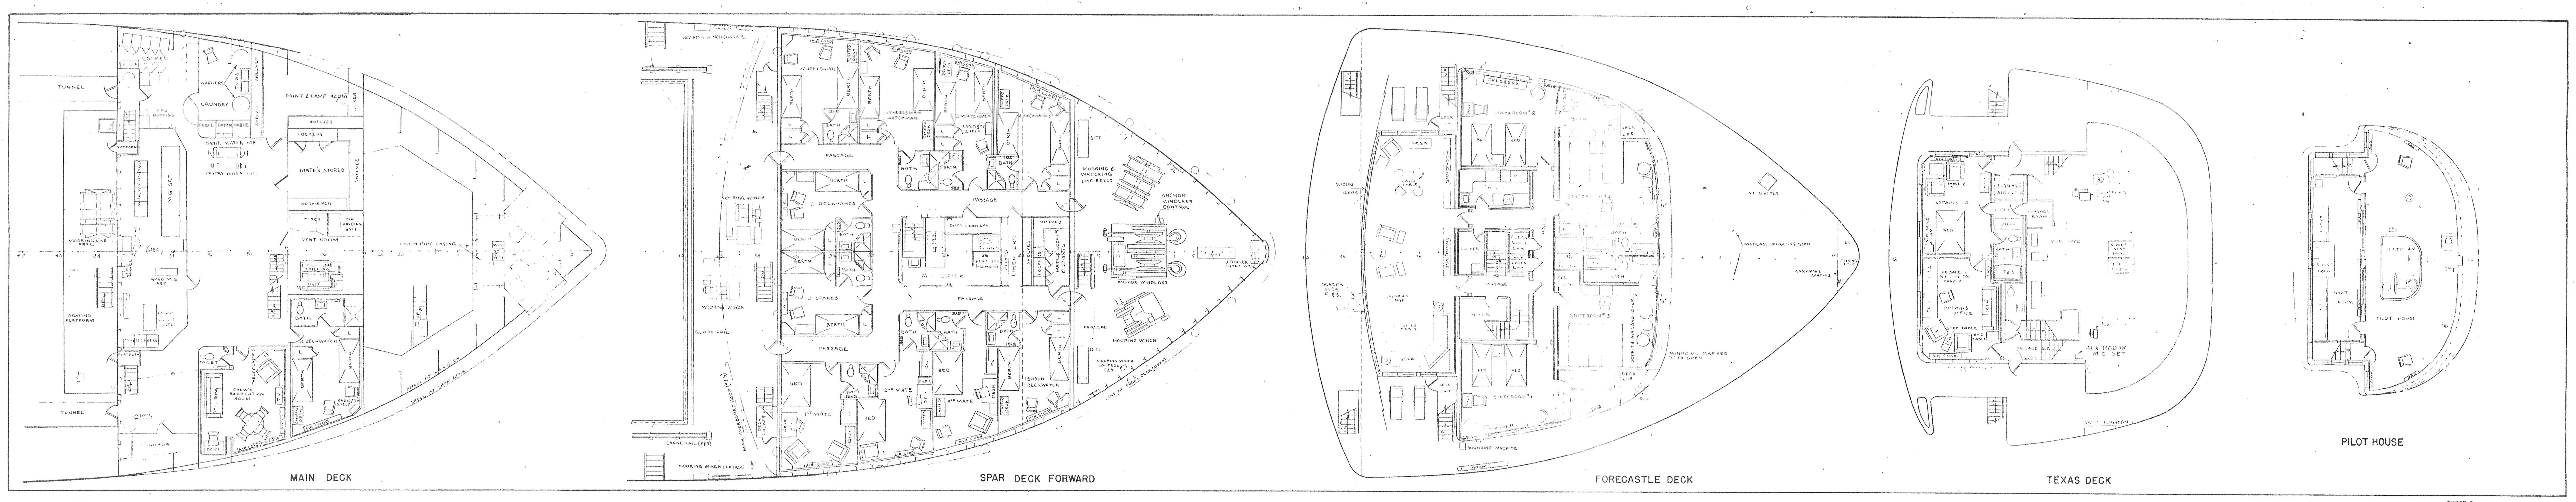

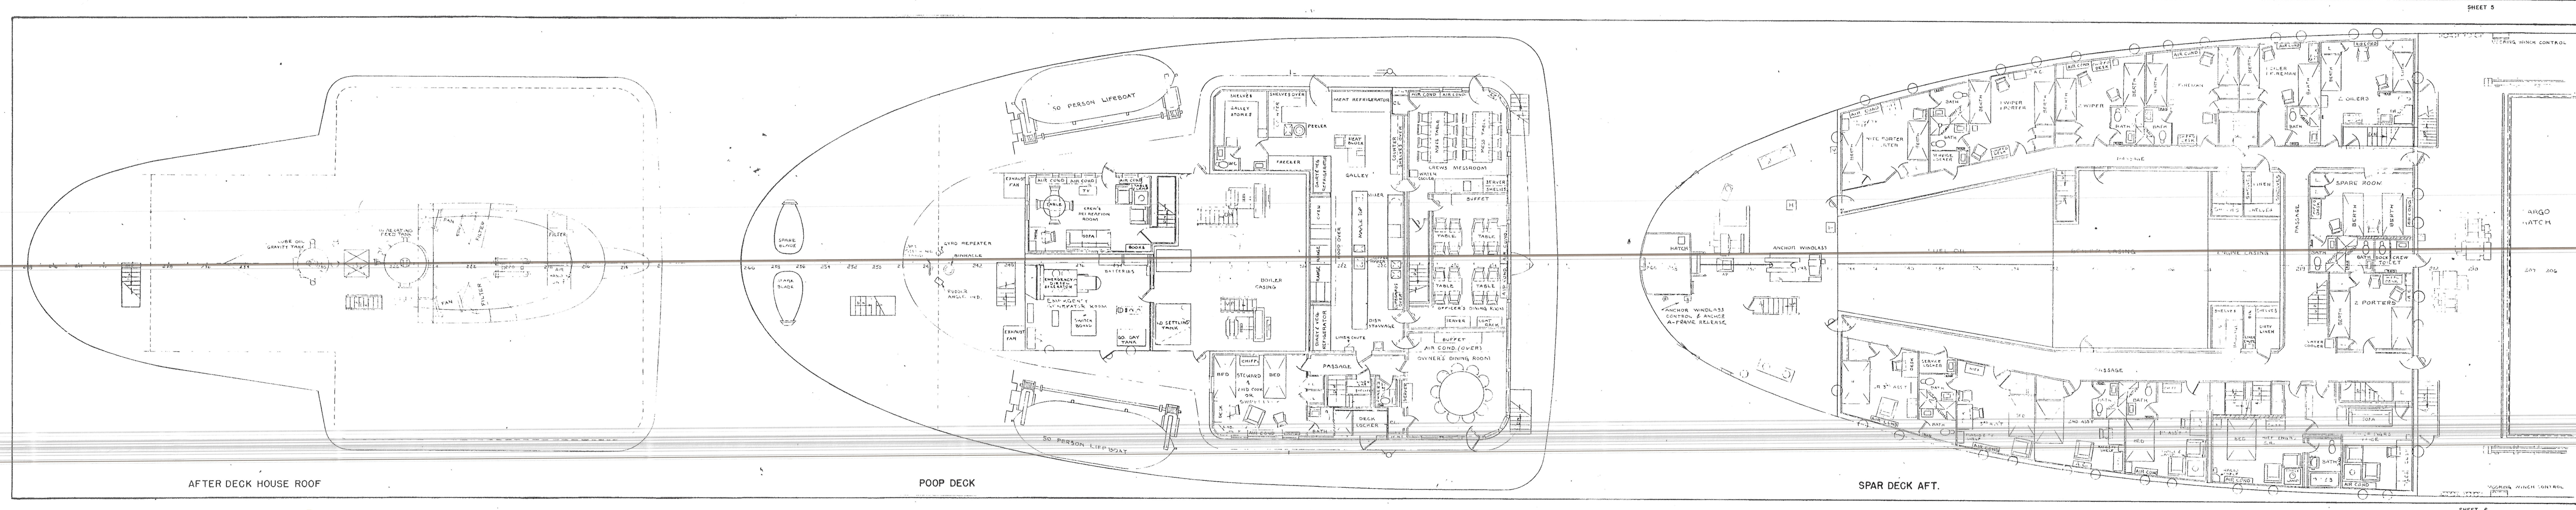

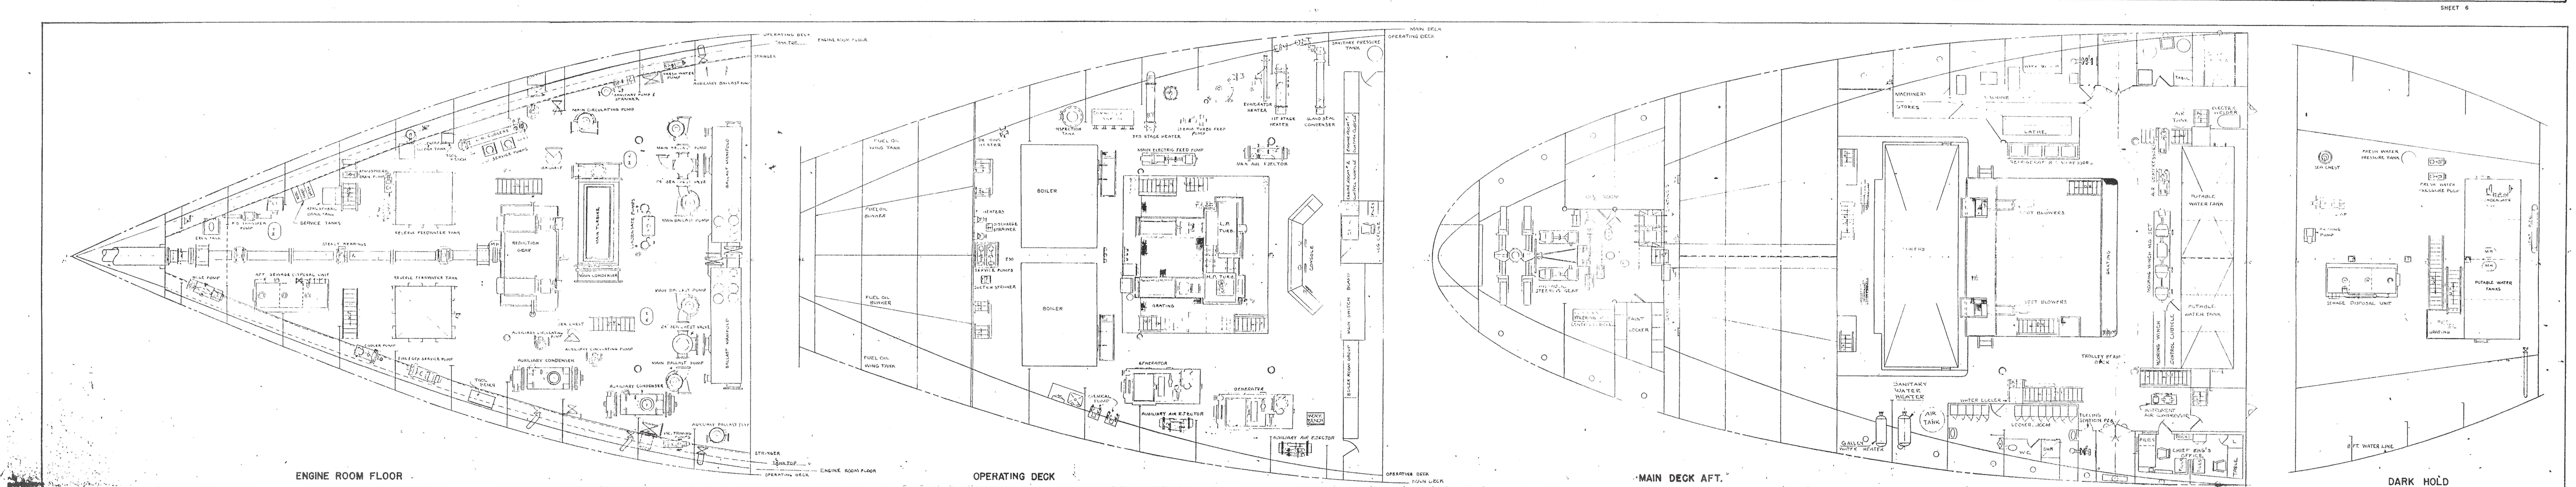

ALTERATIONS

ALT NO	BLOCK	DATE	DESCRIPTION	DRWN BY	APP'D. BY
1	ALL	6/23/67	REVISED F.A. AMP & AUX RADAR ON TEXAS DK. GEN. REVISIONS ON FOR'C'LE DK. ADDED MACH IN VENT RM, MAIN DK. AND IN STACK CHGD HTRS. TO AIR COND. ON ALL DKS. AND SPARE RM & PORTERS RM. AROUND ON SPAR DK AFT	G.H.	
2		9/7/60	ADDED INSTRURMENT COMPRESSOR TO MAIN DK AFT, 2 CHEMICAL PUMPS TO OPERATING DK. ALSO WORK BENCH, REVISED WORK BENCH ON ENG. ROOM FLR	R.L.S.	

HULL 425			
FOR	JOB NO	REMARKS	
APP'D BY A.B.S.		SCALE	1/8" = 1'-0"
APP'D BY U.S.C.G.		DATE	AUGUST 12, 1959
APP'D BY OWN		DRAWN	R.K.S.
CHIEF DRAFTSMAN		TRACED	
APPROVED		CHECKED	

MANITOWOC SHIPBUILDING, INC.
MANITOWOC, WIS., U.S.A.

GENERAL INFORMATION BOOKLET

DECK ARRANGEMENTS

PLAN NO. **52645B**

ALT. 1